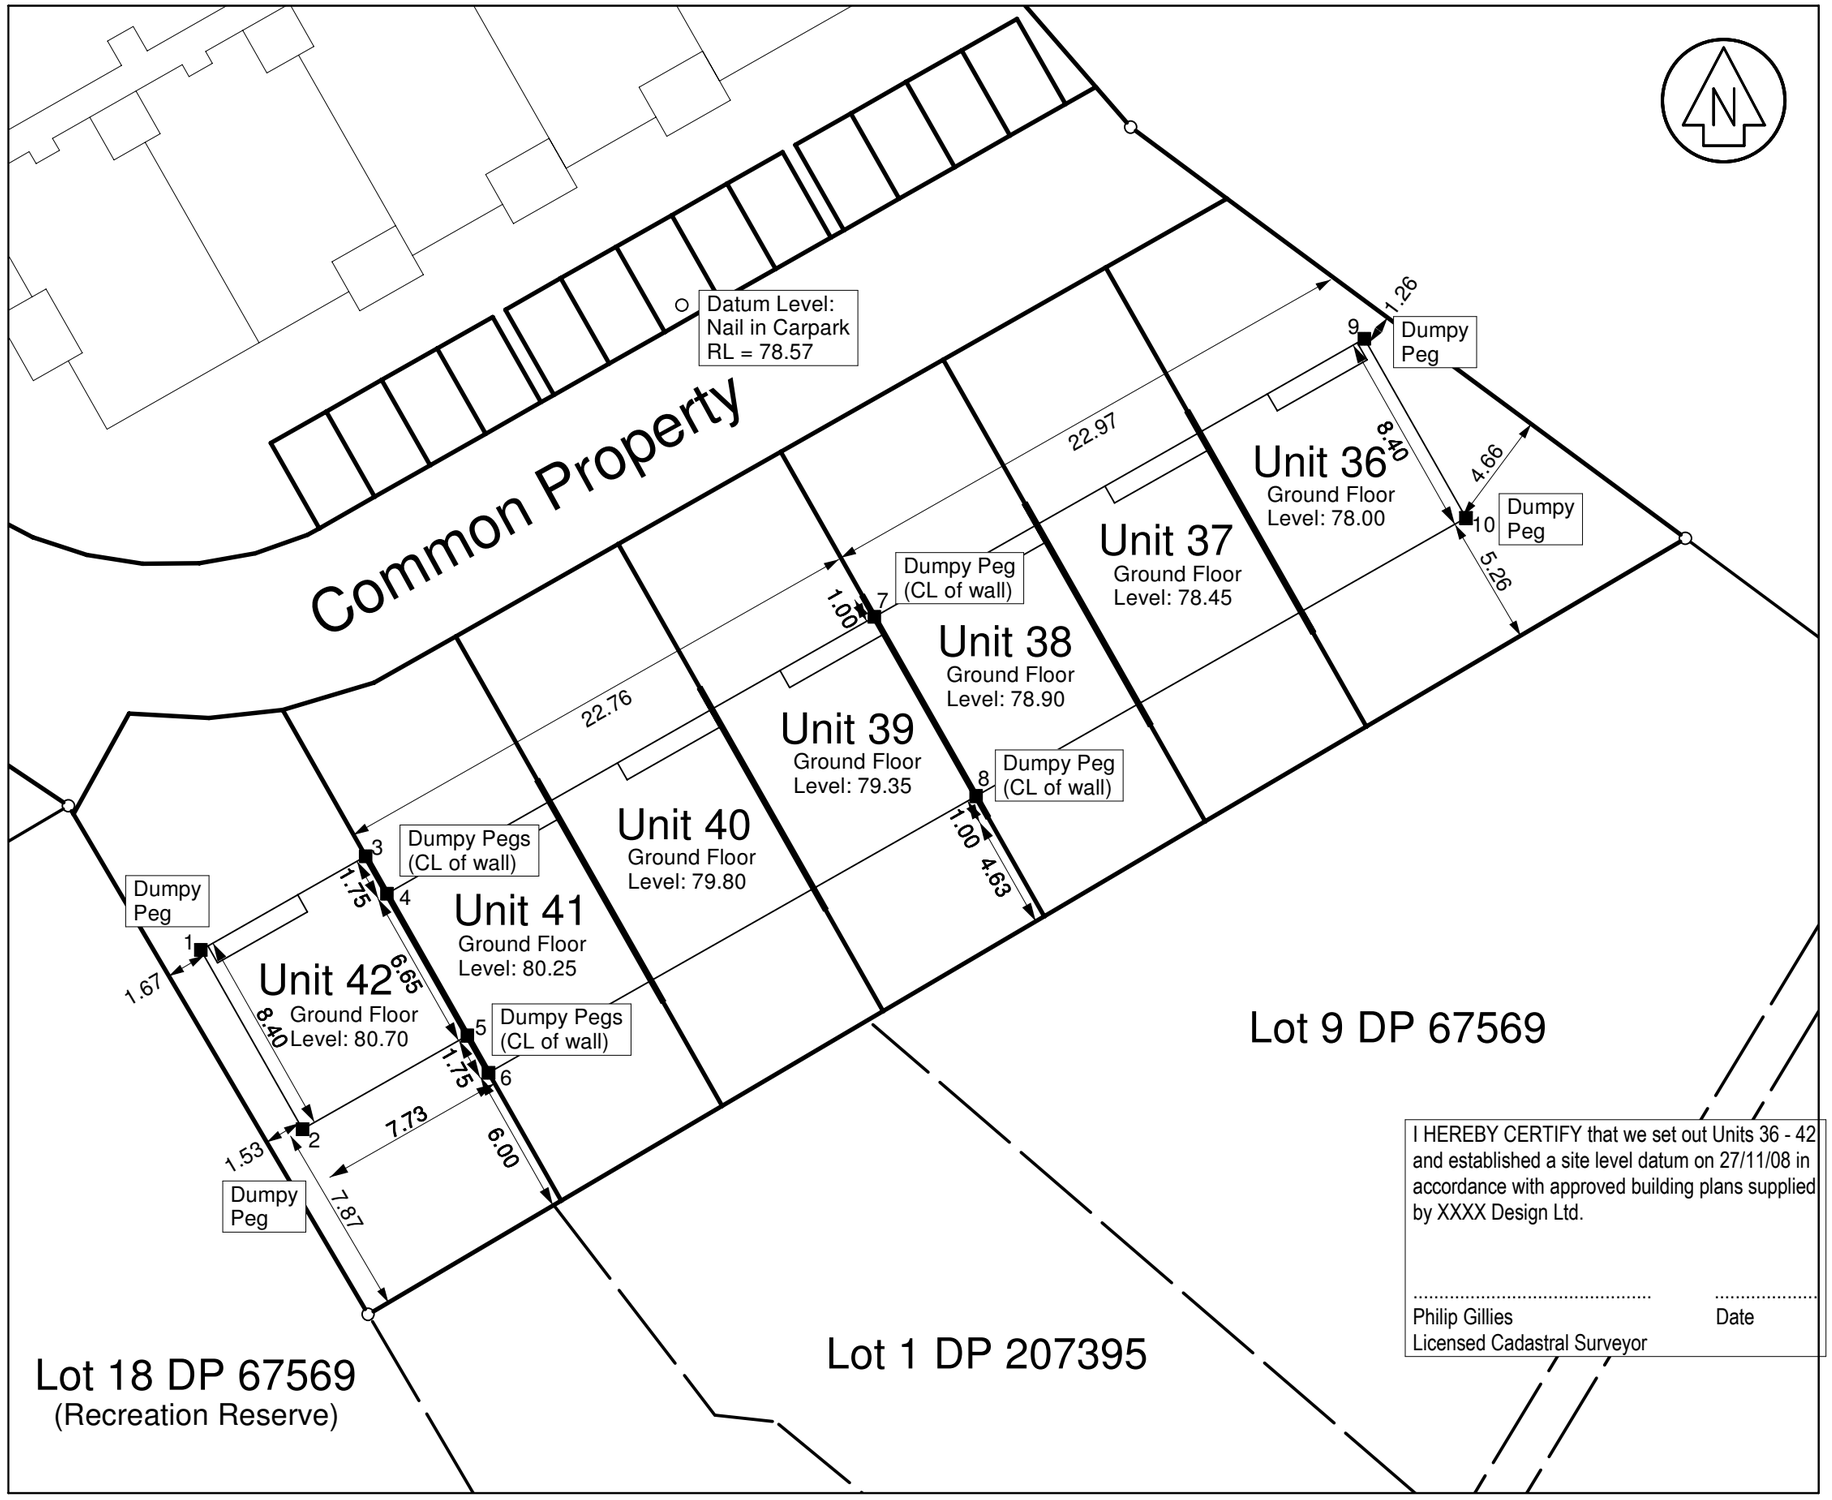

I HEREBY CERTIFY that we set out Units 36 - 42 and established a site level datum on 27/11/08 in accordance with approved building plans supplied by XXXX Design Ltd.

....

Philip Gillies Date
Licensed Cadastral Surveyor

This Drawing and Design remains the property of Boundary Consultants Ltd and may not be reproduced with out the written permission of Boundary Consultants Ltd.
This plan and the accompanying report(s) have been prepared for the purpose of showing Setout information only and for no other purpose. Use of this plan or the information on it for any other purposes at the users risk

	Name	Date
Surveyed	C McKean	27 Nov 08
Designed		
Drawn	C McKean	28 Nov 08
Checked	P Gillies	28 Nov 08

Please note that buildings have been positioned from an autocad file supplied byXXXXXXXXX in accordance with plans Units 36-42 Proposed Site Plan House Type C, Job No: 0808C, Rev B Dated 23.10.08 Sheets A101-A103. Building dimensions are in accordance with plans drawn by XXXXXXXXX, Ground & First Floor Overall Layout Units 36-42 House Type C, Job No: J114/36-42, Rev A, Dated 17.07.08, Sheets A200 - A204.

(Electronic data supplied by XXXXXI on CD dated 24/11/08 and saved to J:\2488_CCAD6\Unit Titles\Construction Plans\CD 24-11-2008)

Areas and measurements are subject to survey

Bearing and Coordinate Datum: Mount Eden 2000

Levels are in terms of Lands & Survey Datum Auckland 1946.
Origin of Levels: SM 215 SO 49246
RL = 78.04
Site Datum: As shown

BOUNDARY CONSULTANTS LTD
Licensed Cadastral Surveyors

Phone: (09) 8383109
Fax: (09) 8383209
Email:
philip@boundary.co.nz

Postal Address
PO Box 21-890
Henderson 0650
WAITAKERE CITY

Client
XX Properties Ltd
Abcdefg Road, Massey

Drawing Title
Setout of Units 36-42
House Type C

Original Scale 1:250	Original Size A3	Revision No	01
Date 03/09/2009		Sheet No	SO4
Cad Reference		Job No	2488